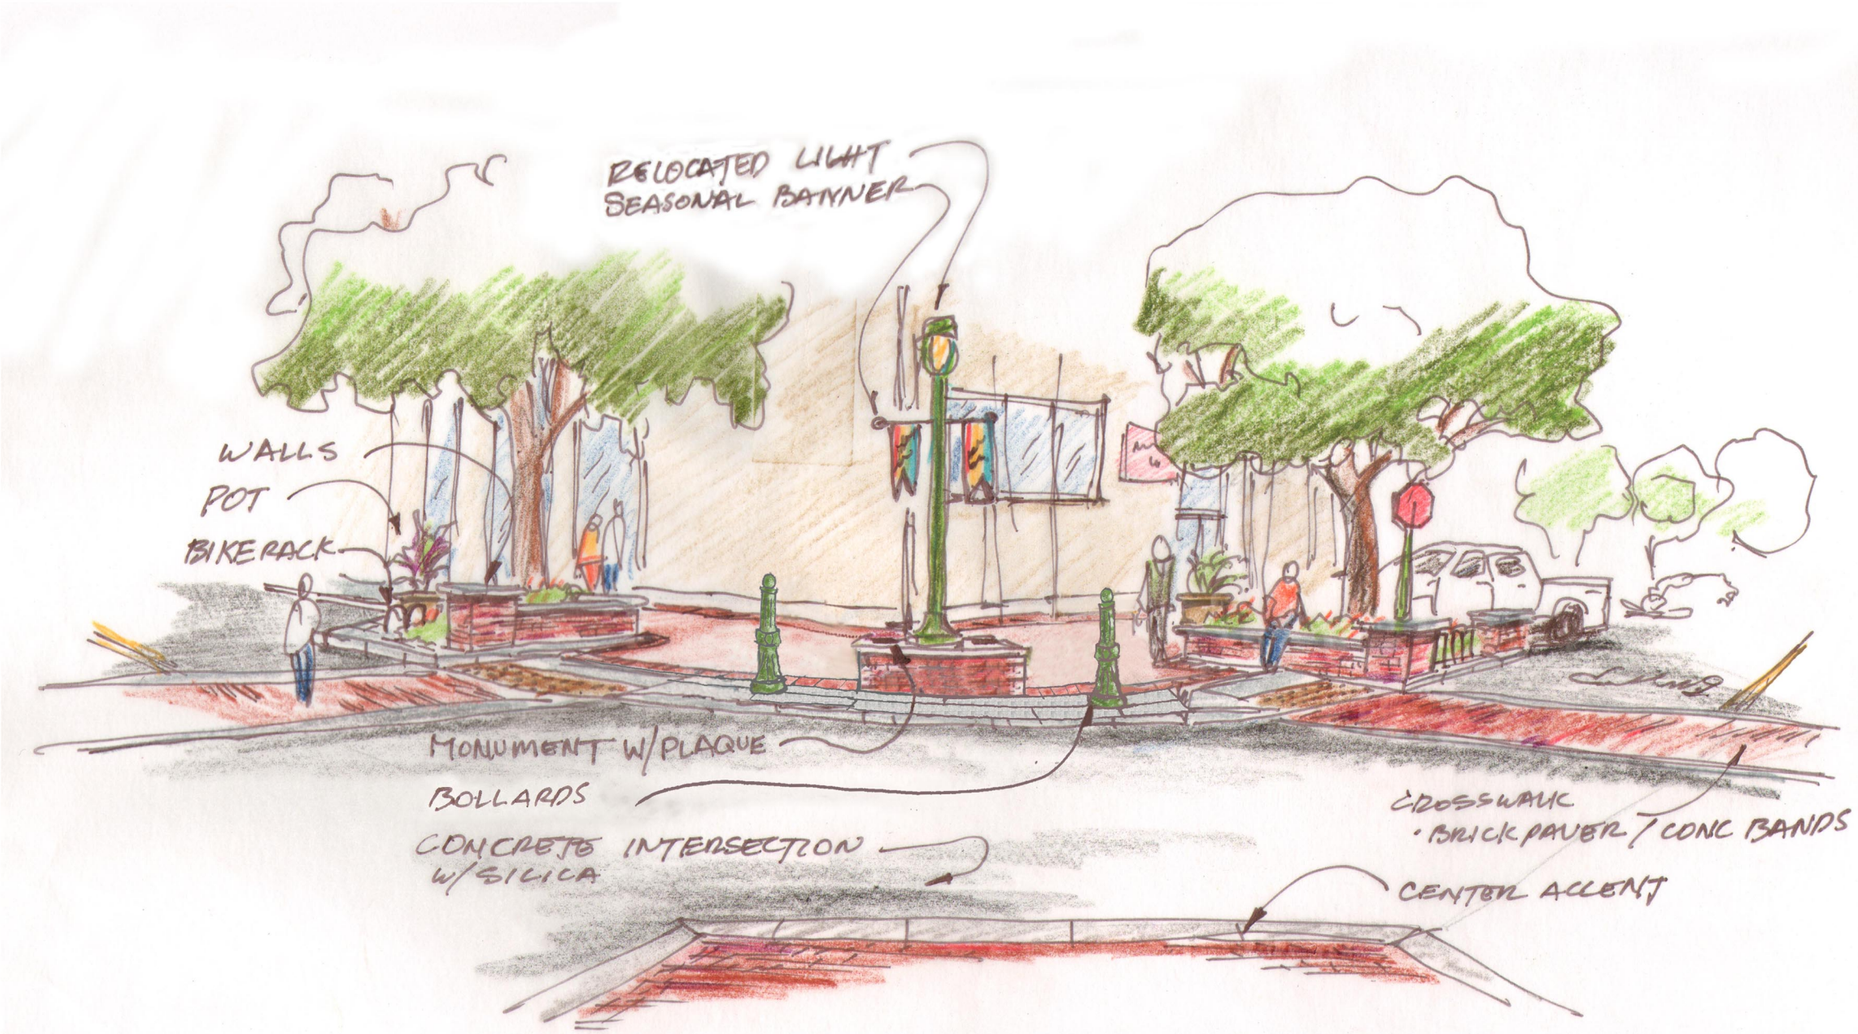

PERSPECTIVE VIEW - SOUTHWEST CORNER OF HAZEL AND KENTUCKY STREETS INTERSECTION

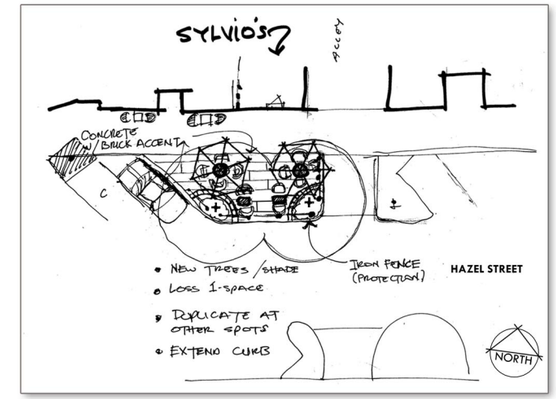

MID-BLOCK BETWEEN KENTUCKY & OHIO STREETS

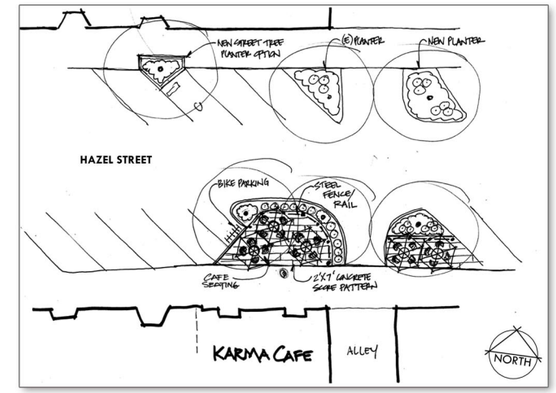

MID-BLOCK BETWEEN KENTUCKY & VIRGINIA STREETS

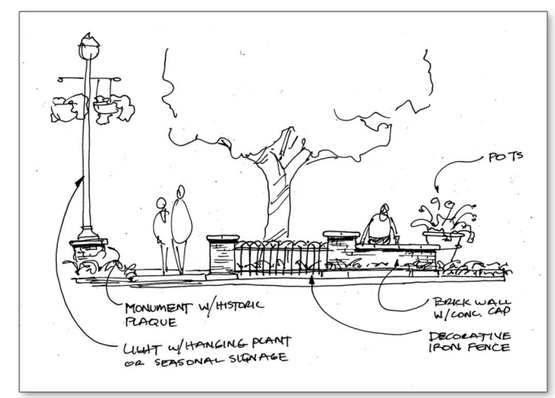

ELEVATION VIEW - TYPICAL SEATWALL & IRON RAIL

HAZEL STREET IMPROVEMENTS

PRELIMINARY CONCEPT SKETCHES - INTERSECTION OF HAZEL & KENTUCKY STREETS

PREPARED BY:
LAND IMAGE LANDSCAPE ARCHITECTS
627 BROADWAY STREET, SUITE 220
CHICO, CALIFORNIA 95928 (530) 518-7593

PREPARED FOR:
CITY OF GRIDLEY
685 KENTUCKY STREET
GRIDLEY, CA 95948 (530) 846-5695

PROJECT NUMBER: 1669
DATE: SEPTEMBER 29, 2011