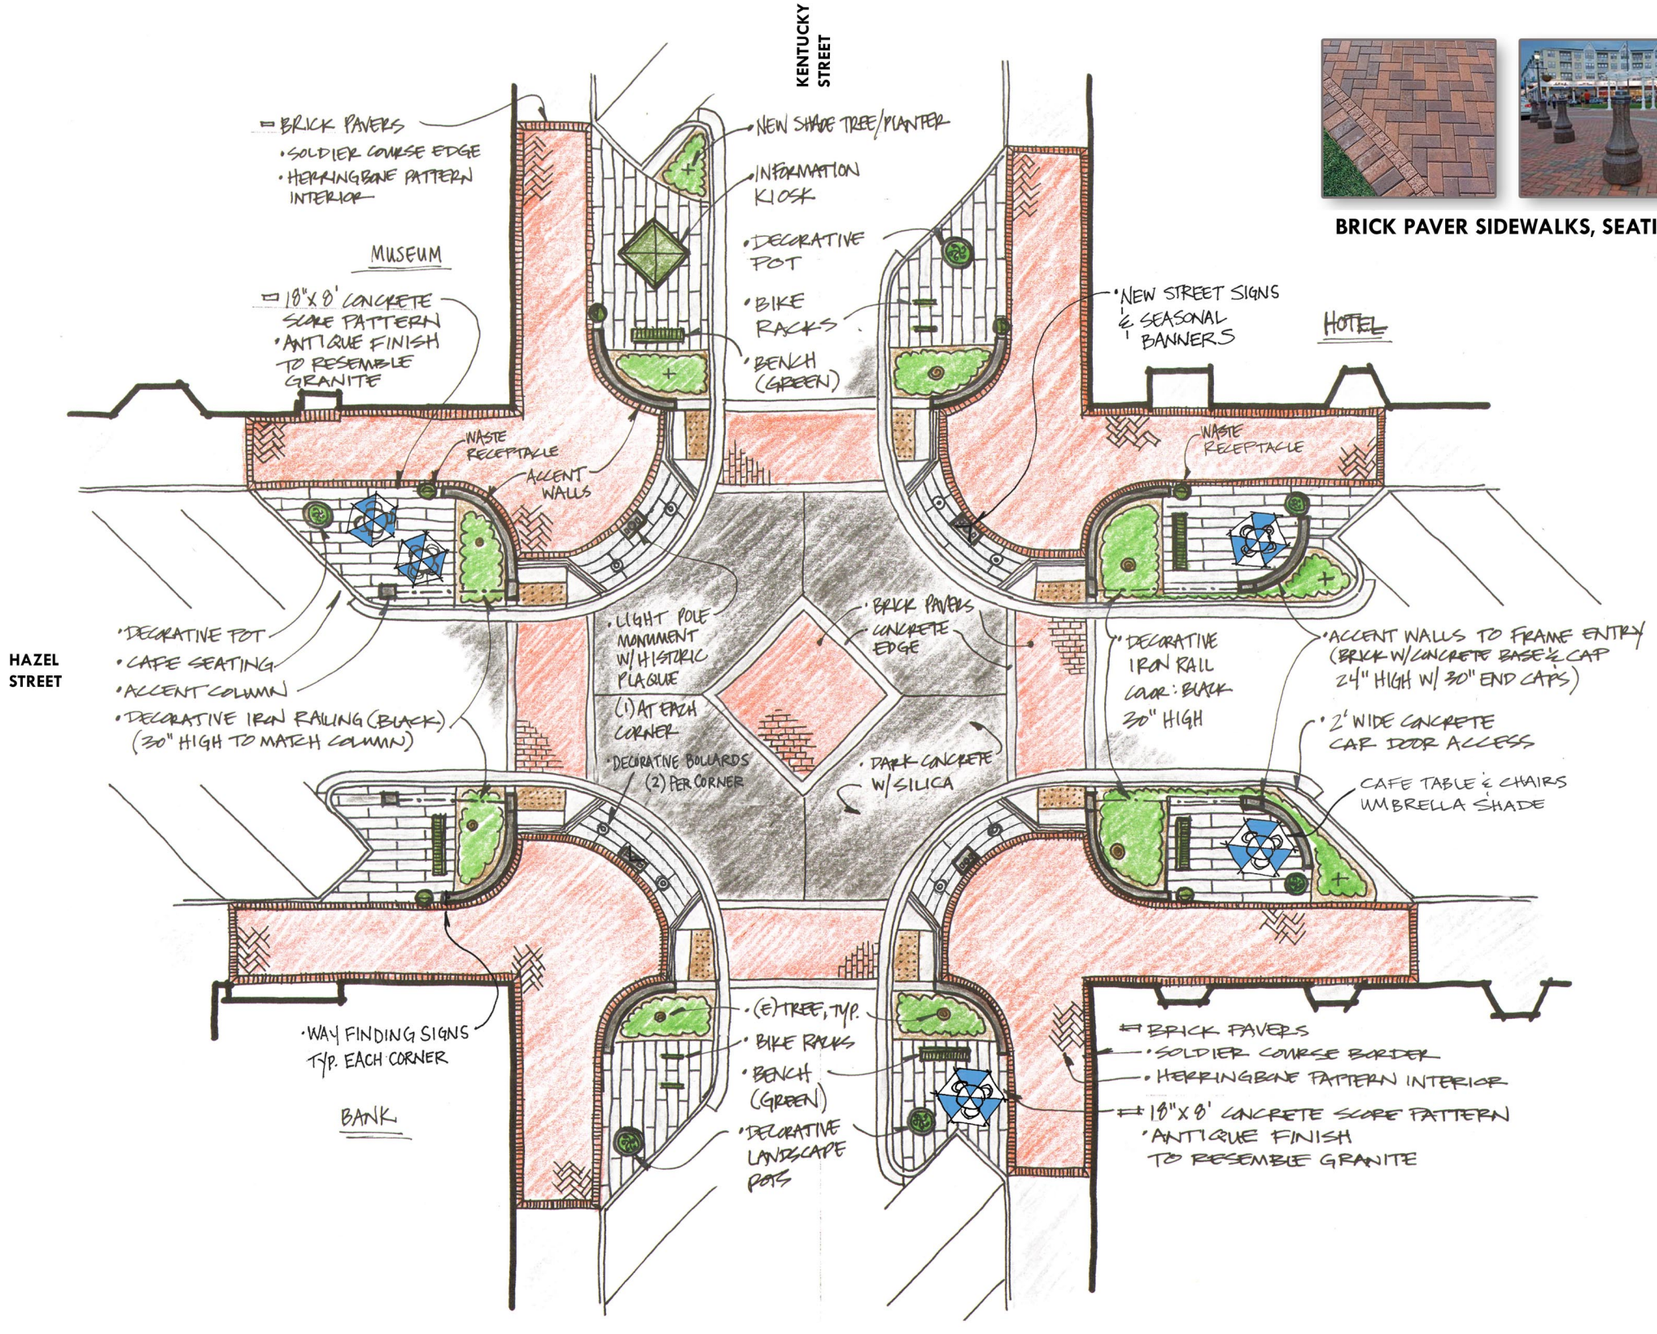

BRICK PAVER SIDEWALKS, SEATING AREAS AND CROSSWALKS

DECORATIVE CONCRETE PATTERNS

BRICK SEATWALLS

IRON RAIL ACCENTS

HISTORICAL PLAQUES & WAYFINDING SIGNS

SITE FURNISHINGS

BIKE PARKING

TREE GUARD

LITTER RECEPTACLE

CLOCK

POTS

SHADED SEATING

BENCHES

KIOSK

BOLLARDS

HAZEL STREET IMPROVEMENTS

PRELIMINARY CONCEPTS - INTERSECTION OF HAZEL & KENTUCKY STREETS

PREPARED BY:
LAND IMAGE LANDSCAPE ARCHITECTS
627 BROADWAY STREET, SUITE 220
CHICO, CALIFORNIA 95928 (530) 518-7593

PREPARED FOR:
CITY OF GRIDLEY
685 KENTUCKY STREET
GRIDLEY, CA 95948 (530) 846-5695

SOLAR INFLUENCE

0 10 20

NORTH

SCALE: 1" = 10'-0"

PROJECT NUMBER: 1669
DATE: SEPTEMBER 29, 2011